PRODUCED BY AN AUTODESK EDUCATIONAL PRODUCT

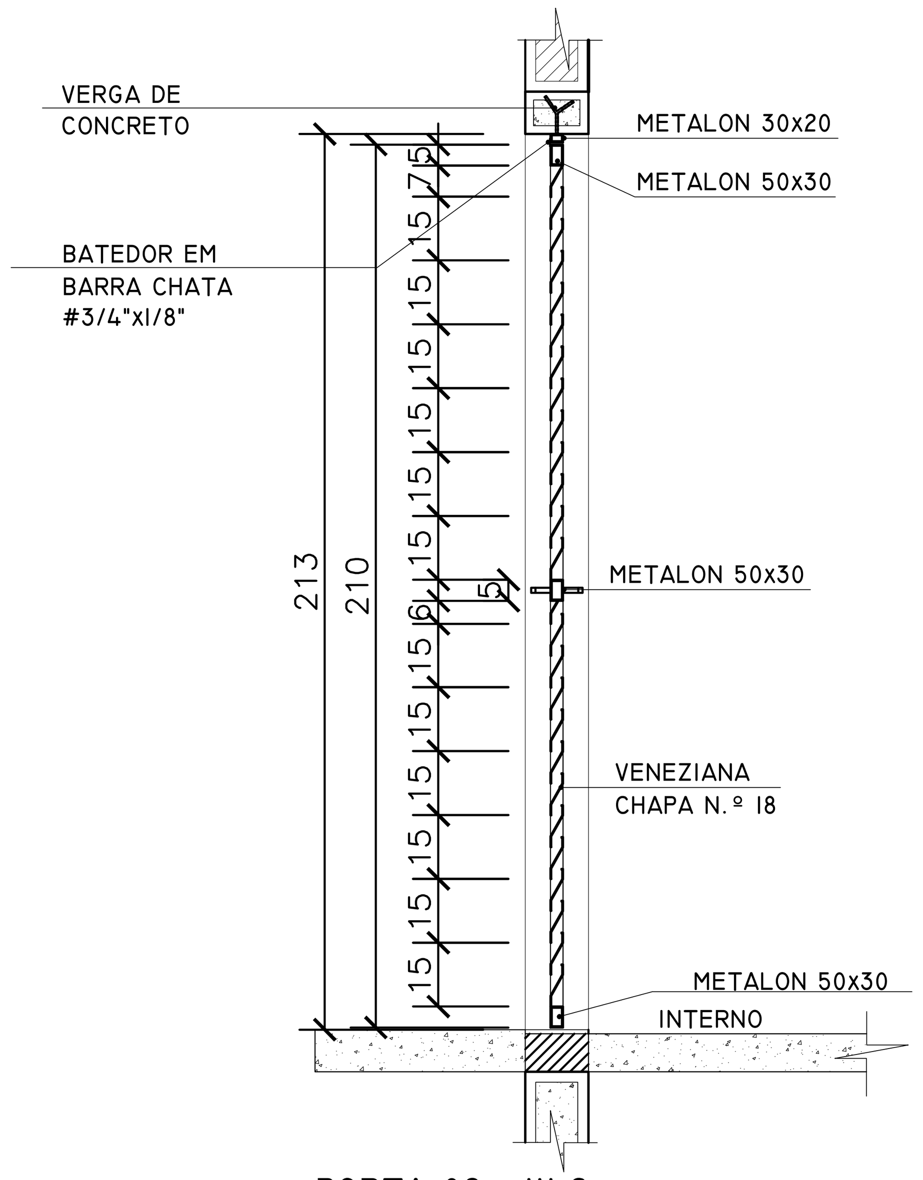

PORTA 02 - W.C
CORTE TÍPICO

ESCALA: 1/20 COTAS EM CM

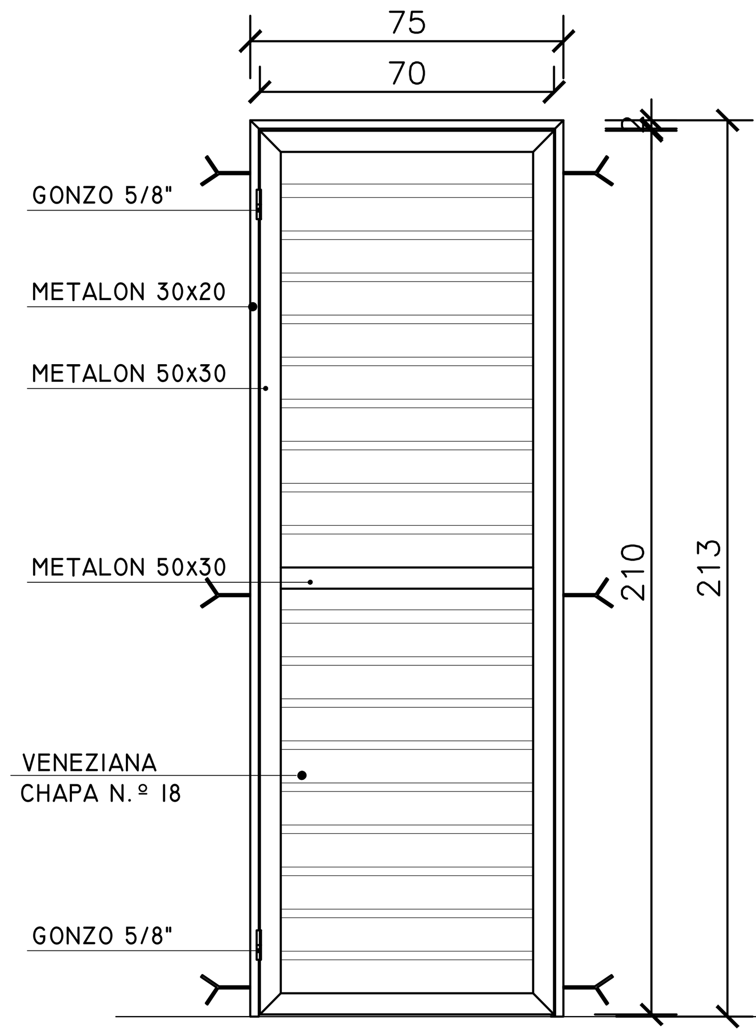

PORTA 02 - WC
VISTA FRONTAL - 01 UNIDADE

ESCALA: 1/20 COTAS EM CM

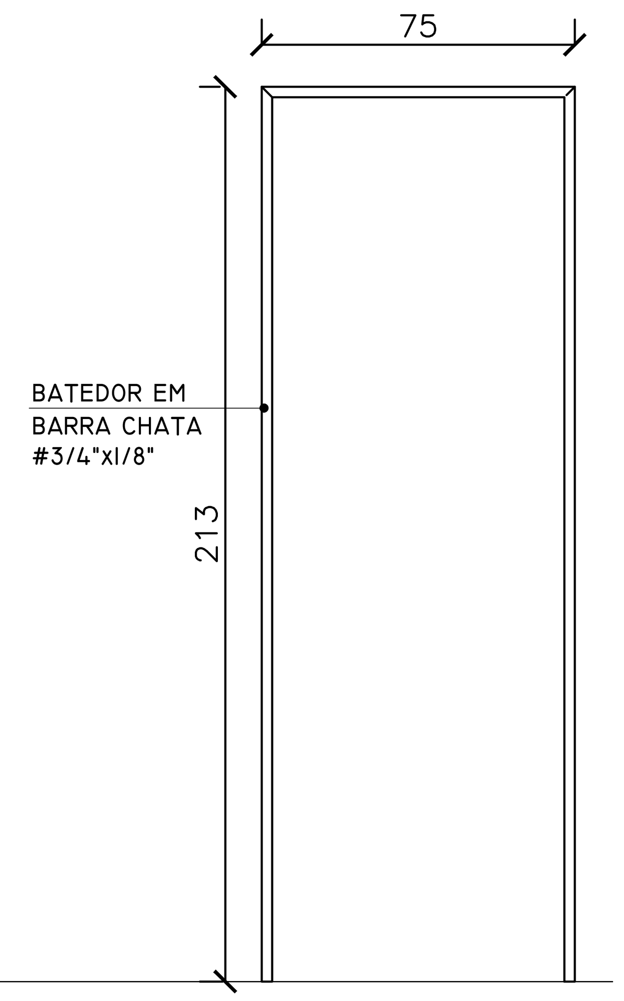

VISTA FRONTAL - BATEDOR

ESCALA: 1/20 COTAS EM CM

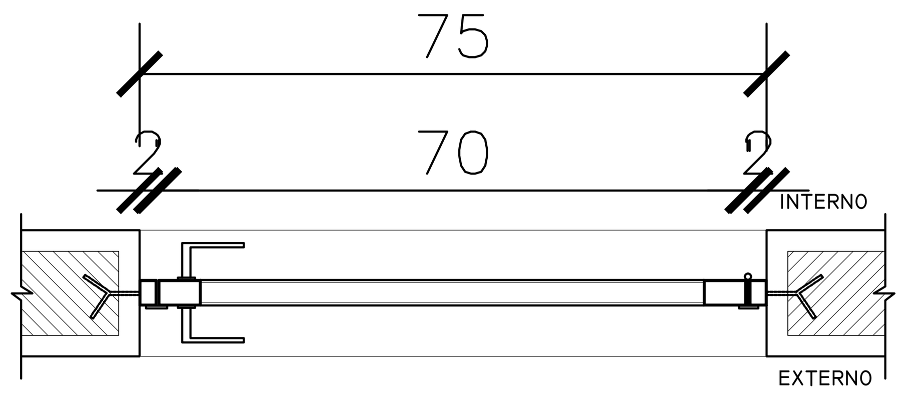

PORTA 02 - WC - PLANTA BAIXA

ESCALA: 1/10 COTAS EM CM

PRODUCED BY AN AUTODESK EDUCATIONAL PRODUCT
PRODUCED BY AN AUTODESK EDUCATIONAL PRODUCT
PRODUCED BY AN AUTODESK EDUCATIONAL PRODUCT